


GROUND FLOOR LAYOUT PLAN

53'-3"

25'

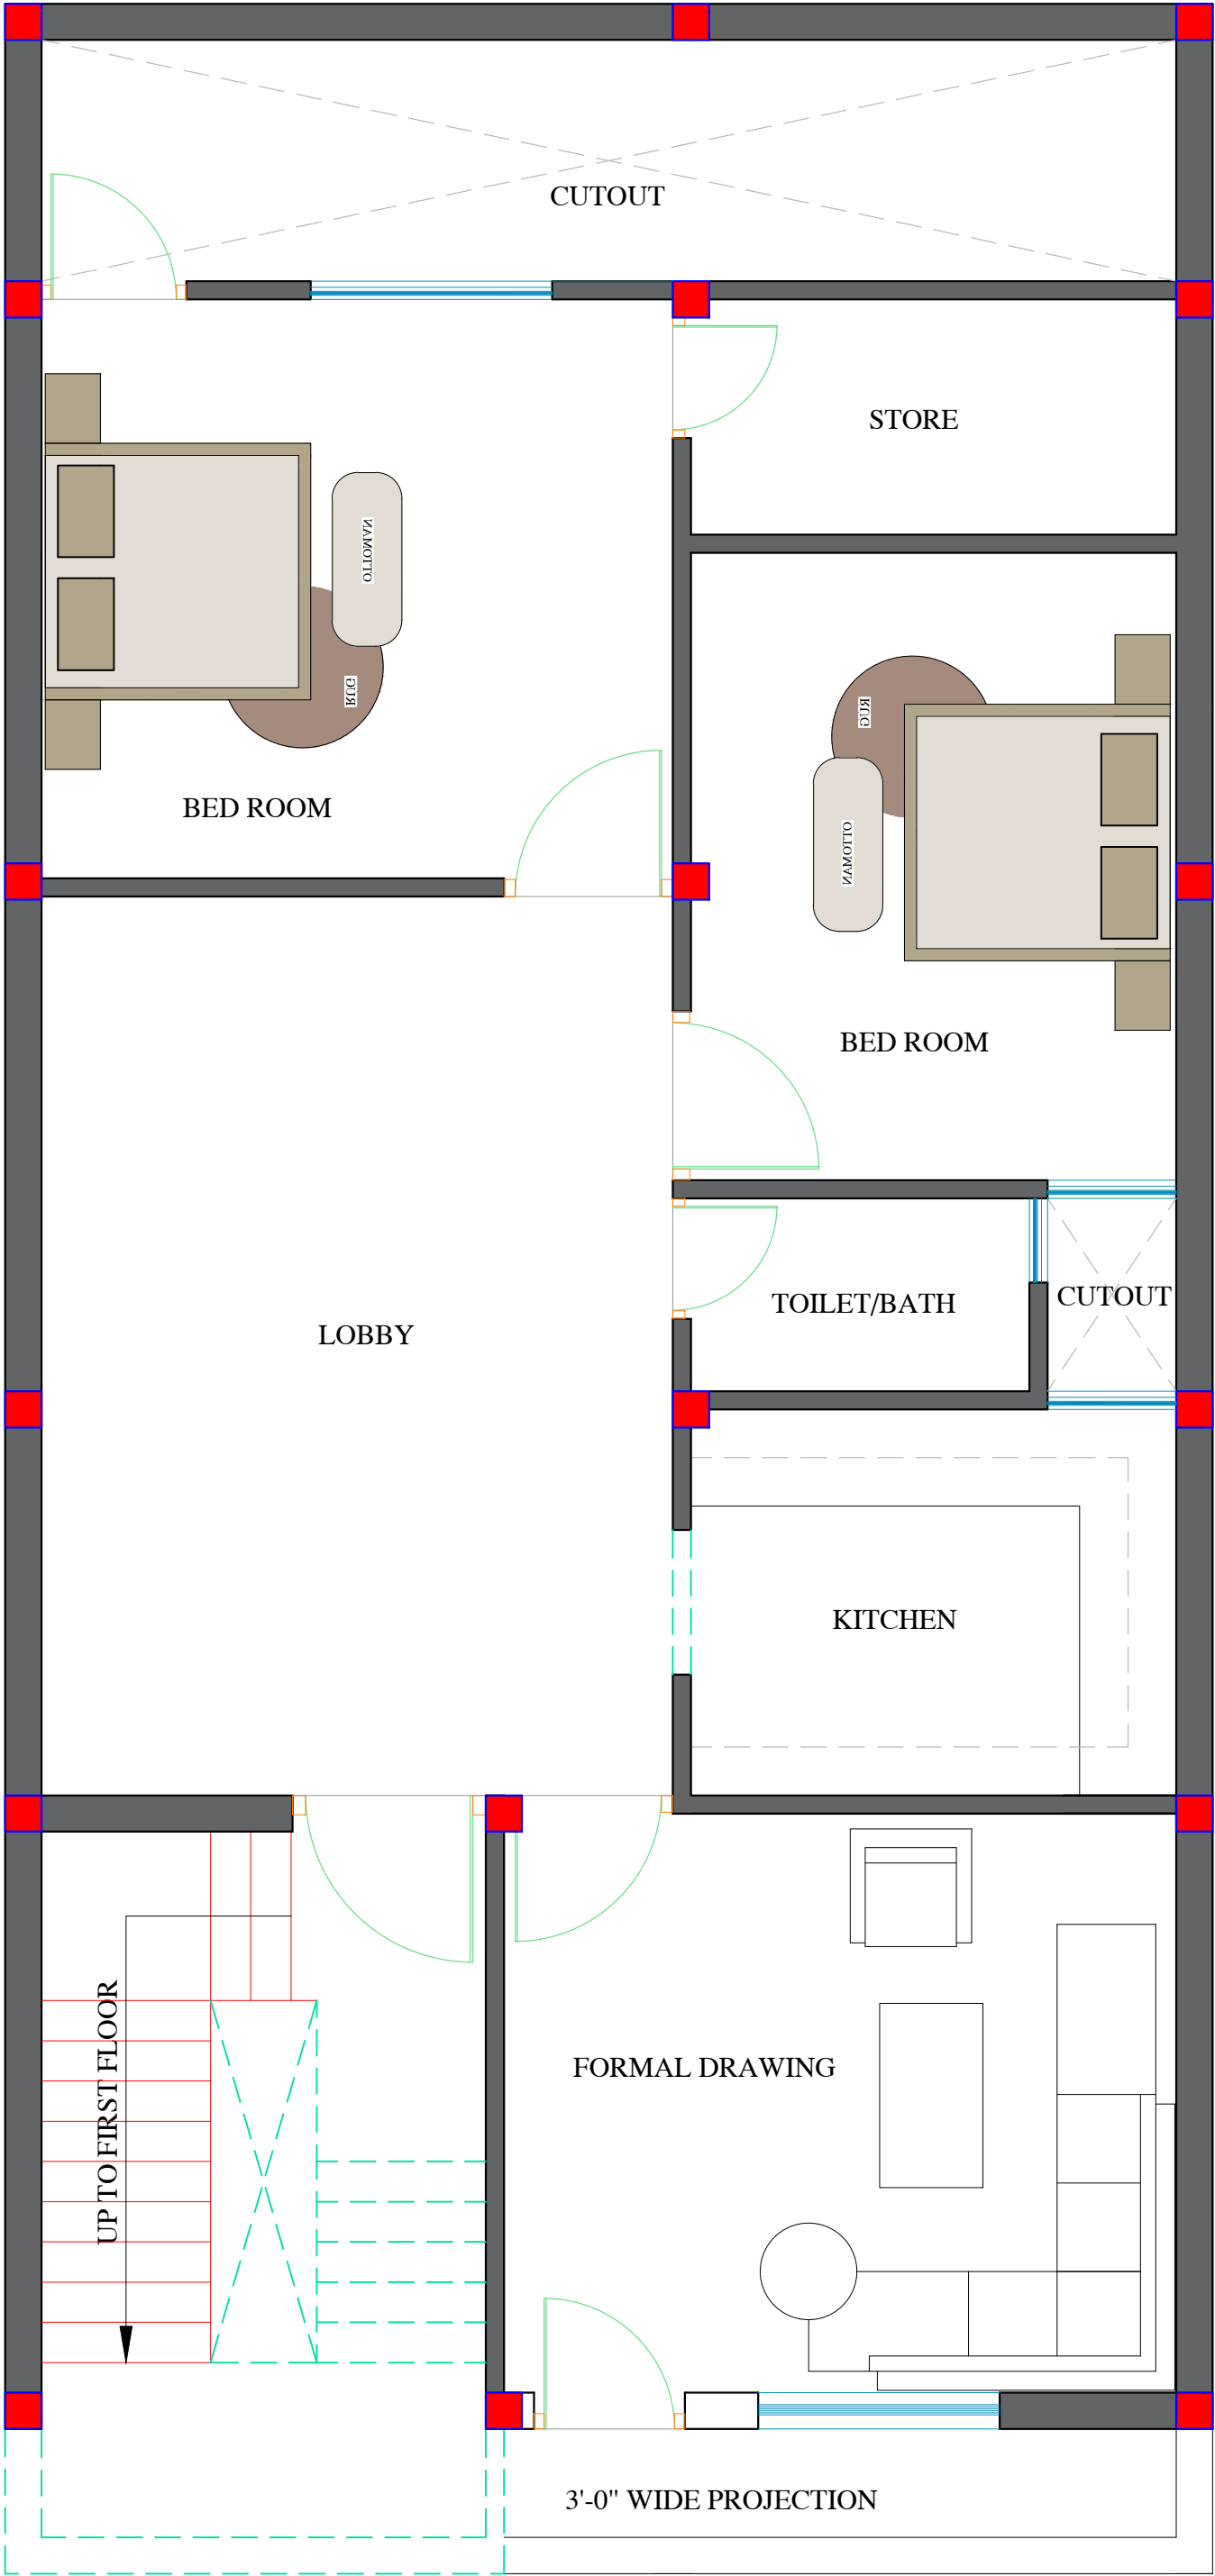

NOTES:
-All dimension are in feet and inches.
-Dimension should be read not measured.
-Any ambiguity shall be immediately referred to architect.
-This drawing is a property of AI ASSOCIATES
and shall not be used anywhere else without architects prior permission
in writing.

DRAWING TITLE:
GROUND FLOOR LAYOUT PLAN

DESIGN
RESIDENTIAL BUILDING LAYOUT FORAT BADSHAHPUR,
BLOCK - BAHADRABAD,DISTRICT HARIDWAR (UTTARAKHAND)



DRAWING NO:	AI-RB-AR-R0	<input type="checkbox"/>	GOOD FOR CONSTRUCTION
SCALE:	NTS	DRAWN BY :	IDRISH AHMAD
DATE:	04-07-2025	CHECKED BY :	IDRISH AHMAD
PRINTS ISSUED :		APPROVED BY :	IDRISH AHMAD
REV. NO.	R0		

AI ASSOCIATES
ARCHITECTURE PROJECT
MANAGEMENT CONSULTANTS
ALI CHOWK SULTANPUR AADAMPUR
LAKHNAU HARIDWAR (UTTARAKHAND)
PHONE: +91-7409879878
E-mail: srao.ai01@gmail.com